



Permit #S00106109

FilmL.A., Inc.
6255 W Sunset Blvd, 12th Floor
Hollywood, CA 90028
t: (213)977-8600 - f: (213)977-8601
www.filmla.com

Summary Information**Permit No:** S00106109**Type of Permit:** STILL**Release Date:** 04/01/2016**Production Company** DAMON PRODUCTIONS**Producer** Michael Jackson**Insured Company Name** DAMON PRODUCTIONS**Director** Tim Damon

Contact Phone No. 1 310-632-4090

1st AD n/a n/a

Contact Phone No. 2

Fax

Production Manager Michael JacksonAddress 1524 W 32ND ST
GARDENA, California 90249**FilmL.A. Coordinator** Brian Palmert**Production Title** NISSAN ARMADA**Location Manager** Michael Jackson**Type of Production** Still PhotoPrimary Phone Mobile - 310-606-9651
Secondary Phone**Location Assistant** n/a n/aPrimary Phone Mobile - 310-606-9651
Secondary Phone**Fees**

Posting 1800 \$414.00

Total Permit Fee \$1,696.00

Notification Charge \$260.00

Number of Locations 4

FILMLA FILM APPLICATION FEE \$625.00

LA CITY LANE AND STREET CLOSURE FEE \$312.00

LA CITY FIRE DEPARTMENT SPOT CHECK \$85.00
SURCHARGE



FilmL.A., Inc.
6255 W Sunset Blvd, 12th Floor
Hollywood, CA 90028
t: (213)977-8600 - f: (213)977-8601
www.filmla.com

Summary Information**Location****Location 1 of 4****Page 1 of 1**

Permit Number	S00106109	Location Manager	Michael Jackson
Production Company	DAMON PRODUCTIONS	Primary Phone	Mobile - 310-606-9651
Insured Company	DAMON PRODUCTIONS	Secondary Phone	
Production Title	NISSAN ARMADA		

Location Address 2000 Avenue of the Stars, Los Angeles, CA, 90067

Location Type Office Building

Film Dates 4/4/2016 - 4/4/2016 12:30 - 23:00 1 day

Open or Closed to the Public Open

Generic Conditions Equipment staging and vehicles may park on one side of the street only.
Must Maintain 5' Clearance on Sidewalks/Walkways
No cast or crew parking on area streets
No interference with merchant activity.
No interference with vehicular or pedestrian traffic
No stopping and setting up in residential areas before 7am or after 10pm without prior approval
No stopping or setting up in front of merchants or residents without prior approval

Please see attached document Constellation btwn Ave Of The Stars - Century Park E BS Curb - Damon 1230p-11p (002).pdf

Equipment on Location	Type	Quantity	Personnel on Location	Type	Quantity
	Cast/Crew vehicles	4		Crew	12
	Cranes	1		Off-Duty/Retired LAPD	2
	Cube Trucks	1		Officer(s)	
	Motor Homes	1			
	Picture vehicles	1			
	Trailers	1			

Filming Activities Exterior establishing shots; still static shots of picture on property;

Jurisdiction	Political: Los Angeles City - Council District 05	Police: Los Angeles Police Department	Fire: Los Angeles City
---------------------	--	--	-------------------------------

Thomas Guide Page: 632

Grid: E3

Approvals	LOS ANGELES CITY POLICE DEPARTMENT FILMLA. CLOSURES LOS ANGELES CITY DEPARTMENT OF PUBLIC WORKS	Mark Buck Joshua Mingo David Chanquin
------------------	---	---

Parking	Base Camp Location Type : Filming Location	Crew Parking Location Type : Filming Location
----------------	--	---

Posting "No Parking" signs B/S CONSTELLATION BETWEEN AVENUE OF THE STARS AND CENTURY PARK EAST

Approximate Footage 1501 - 1800

Log Number 131135

Date(s) 4/4/2016 to 4/4/2016

Time(s) 07:00 to 22:00

Lane / Full Closure B/S CURB LANE CONSTELLATION BETWEEN AVENUE OF THE STARS AND CENTURY PARK EAST

Approximate Footage 0 - 300

Date(s) 4/4/2016 to 4/4/2016

Time(s) 12:30 to 23:00



FilmL.A., Inc.
6255 W Sunset Blvd, 12th Floor
Hollywood, CA 90028
t: (213)977-8600 - f: (213)977-8601
www.filmla.com

Summary Information**Location****Location 2 of 4****Page 1 of 1**

Permit Number S00106109
Production Company DAMON PRODUCTIONS
Insured Company DAMON PRODUCTIONS
Production Title NISSAN ARMADA

Location Manager Michael Jackson
Primary Phone Mobile - 310-606-9651
Secondary Phone

Location Address 1680 Arteique Rd, Unincorporated LA County, CA, 90290

Location Type Private Residence

Film Dates 4/2/2016 - 4/2/2016 09:00 - 20:00 1 day

Open or Closed to the Public Closed

Generic Conditions *LA CITY AND/OR LA COUNTY FIRE CHECKLIST ATTACHED TO FINAL PERMIT. THE PERMITEE IS RESPONSIBLE FOR COMPLETING CHECKLIST PRIOR TO FILMING ACTIVITY AT THIS LOCATION. NON COMPLIANCE MAY RESULT IN ASSIGNMENT OF A FIRE OFFICER.
All vehicles must be parked on private property
Must Maintain 5' Clearance on Sidewalks/Walkways
No cast or crew parking on area streets
No interference with vehicular or pedestrian traffic
No stopping or setting up in front of merchants or residents without prior approval

Equipment on Location	Type	Quantity	Personnel on Location	Type	Quantity
	Cast/Crew vehicles	6		Crew	12
	Picture vehicles	1		LA County Field Inspection	1

Filming Activities still shots of picture car on property;

Jurisdiction **Political:** Los Angeles County - Supervisor District 3

Police: Los Angeles County Sheriff

Fire: Los Angeles County

Thomas Guide **Page:** 590

Grid: c2

Approvals LOS ANGELES COUNTY PUBLIC WORKS - FINAL APPROVERS

Tenasha Bennett

Coordinator Note LA COUNTY FIRE #16-SP0281-69; FIELD INSPECTION GRANTED

Parking **Base Camp**
Location Type : Filming Location

Crew Parking
Location Type : Filming Location



FilmL.A., Inc.
6255 W Sunset Blvd, 12th Floor
Hollywood, CA 90028
t: (213)977-8600 - f: (213)977-8601
www.filmla.com

Summary Information**Location****Location 3 of 4****Page 1 of 1**

Permit Number	S00106109	Location Manager	Michael Jackson	
Production Company	DAMON PRODUCTIONS	Primary Phone	Mobile - 310-606-9651	
Insured Company	DAMON PRODUCTIONS	Secondary Phone		
Production Title	NISSAN ARMADA			
Location Address	Santa Monica Blvd, Century Park West, Century Park East, & W. Olympic Blvd (Inclusive) Excluding State Hwys, Los Angeles, CA, 90067			
Location Type	Grid			
Film Dates	4/4/2016 - 4/4/2016 07:00 - 20:30 1 day			
Open or Closed to the Public	Open			
Generic Conditions	Interior/exterior filming activity may not exceed a two hour time frame. It is the responsibility of the permittee to be aware of Special Condition areas, which are excluded from this grid location. A complete list of Special Condition areas can be found at www.Filmla.com May not interfere with filming activities of production companies in possession of location-specific permits, previously scheduled special events, or existing construction projects. Must Maintain 5' Clearance on Sidewalks/Walkways No cast or crew parking on area streets No interference with merchant activity. No interference with vehicular or pedestrian traffic No stopping and setting up in residential areas before 7am or after 10pm without prior approval No stopping or setting up in front of merchants or residents without prior approval			
Equipment on Location	Type Vans	Quantity 1	Personnel on Location Type Crew	Quantity 12
Filming Activities	Equipment on sidewalk only.; Exterior establishing shots; Handheld equipment;			
Jurisdiction	Political: Los Angeles City - Council District 05	Police: Los Angeles Police Department	Fire: Los Angeles City	
Thomas Guide	Page: 632	Grid: D3		
Approvals	LOS ANGELES CITY POLICE DEPARTMENT			Steve Ji
Parking	Base Camp Location Type : Filming Location	Crew Parking Location Type : Filming Location		



FilmL.A., Inc.
6255 W Sunset Blvd, 12th Floor
Hollywood, CA 90028
t: (213)977-8600 - f: (213)977-8601
www.filmla.com

Summary Information**Location****Location 4 of 4****Page 1 of 1**

Permit Number S00106109
Production Company DAMON PRODUCTIONS
Insured Company DAMON PRODUCTIONS
Production Title NISSAN ARMADA

Location Manager Michael Jackson
Primary Phone Mobile - 310-606-9651
Secondary Phone

Location Address 1201 W 5th St, Los Angeles, CA, 90017

Location Name LOS ANGELES CENTER STUDIOS

Location Type Office Building

Location Description LA CENTER STUDIOS /OFFICE BUILDING

Film Dates 3/31/2016 - 3/31/2016 03:00 - 10:00 1 day

Open or Closed to the Public Closed

Generic Conditions *LA CITY AND/OR LA COUNTY FIRE CHECKLIST ATTACHED TO FINAL PERMIT. THE PERMITEE IS RESPONSIBLE FOR COMPLETING CHECKLIST PRIOR TO FILMING ACTIVITY AT THIS LOCATION. NON COMPLIANCE MAY RESULT IN ASSIGNMENT OF A FIRE OFFICER.
All vehicles must be parked on private property
Must Maintain 5' Clearance on Sidewalks/Walkways
No cast or crew parking on area streets

Equipment on Location	Type	Quantity	Personnel on Location	Type	Quantity
	Cast/Crew vehicles	6		Crew	12
	Cube Trucks	2		Spot	1
	Motor Homes	1		Check	
	Picture vehicles	1			

Filming Activities still shots of picture car on property; shoot location is Boylson Location;

Jurisdiction **Political:** Los Angeles City - Council District 01
Police: Los Angeles Police Department
Fire: Los Angeles City

Thomas Guide **Page:** 634


Grid: E3

Approvals LOS ANGELES CITY POLICE DEPARTMENT

Steve Ji


Parking **Base Camp**
Location Type : Filming Location

Crew Parking
Location Type : Filming Location

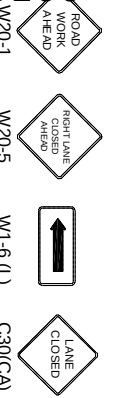

- TRAFFIC SIGNAL
- TRAFFIC CONE
- TYPE I W/ SIGN
- HIGH LEVEL WARNING DEVICE

ALL TRAFFIC CONTROL
WILL BE INSTALLED TO
MEET OR EXCEED
THE MINIMUM TRAFFIC
MINIMUM REQUIREMENTS

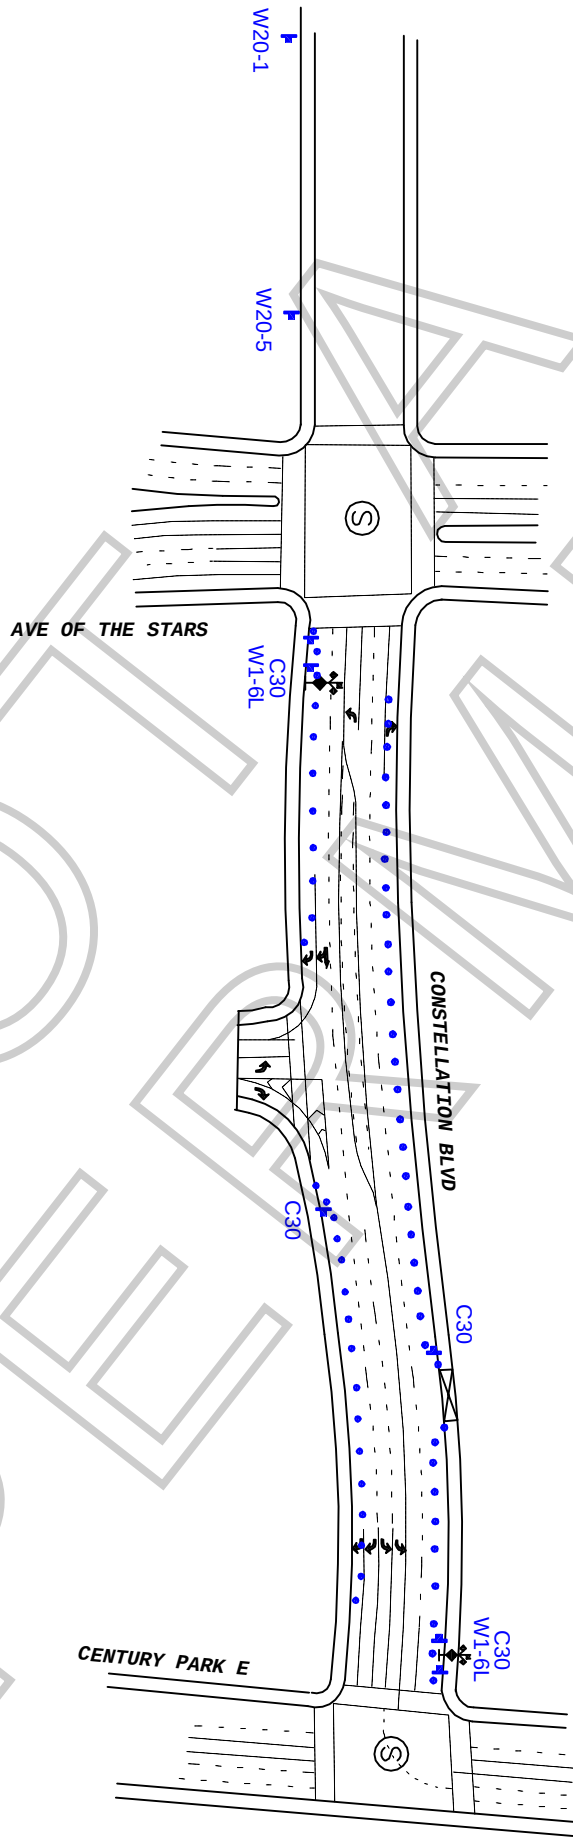

WORK ZONE TRAFFIC CONTROL PLAN
GENERAL NOTES

1. DATE/TIME: FROM 4-4-16 12:30 HOURS TO 23:00 HOURS.
2. ALL SIGNING, STRIPING, AND TRAFFIC CONTROL DEVICES SHALL CONFORM TO THE (CURRENT) STATE OF CALIFORNIA DEPARTMENT OF TRANSPORTATION (CALTRANS) STANDARD PLANS AND STANDARD SPECIFICATIONS, CALIFORNIA MUTCD, AND ANY ADDENDUMS THERETO, AND AS SHOWN ON THESE PLANS, SYMBOLS AND ABBREVIATIONS USED ARE SHOWN ON CALTRANS STANDARD PLANS.
3. THERE WILL BE NO INTERFERENCE WITH TRAFFIC SIGNALS OR CROSSWALKS.
4. CONES WILL BE 28" MINIMUM HEIGHT AND HAVE REFLECTORIZED SLEEVES FOR NIGHT WORK.
5. POLICE WILL DIRECT TRAFFIC IF NECESSARY.

TOP FOR:	
DAMON	
"NISSAN ARMADA"	
LOCATION:	CONSTELLATION
AVE OF THE STARS & CENTURY PK E	
CITY OF LOS ANGELES, CA	
CONTRACT:	JOHN WHEELER
OFFICE# 818.347.9929	
JCL TRAFFIC SERVICES	
(213) 622-9775	
C31-CA Lic # 805357	
DATE	REVISIONS
	DRAFTER: ER
	SCALE: N.T.S.
	FILM/LA: BROWN